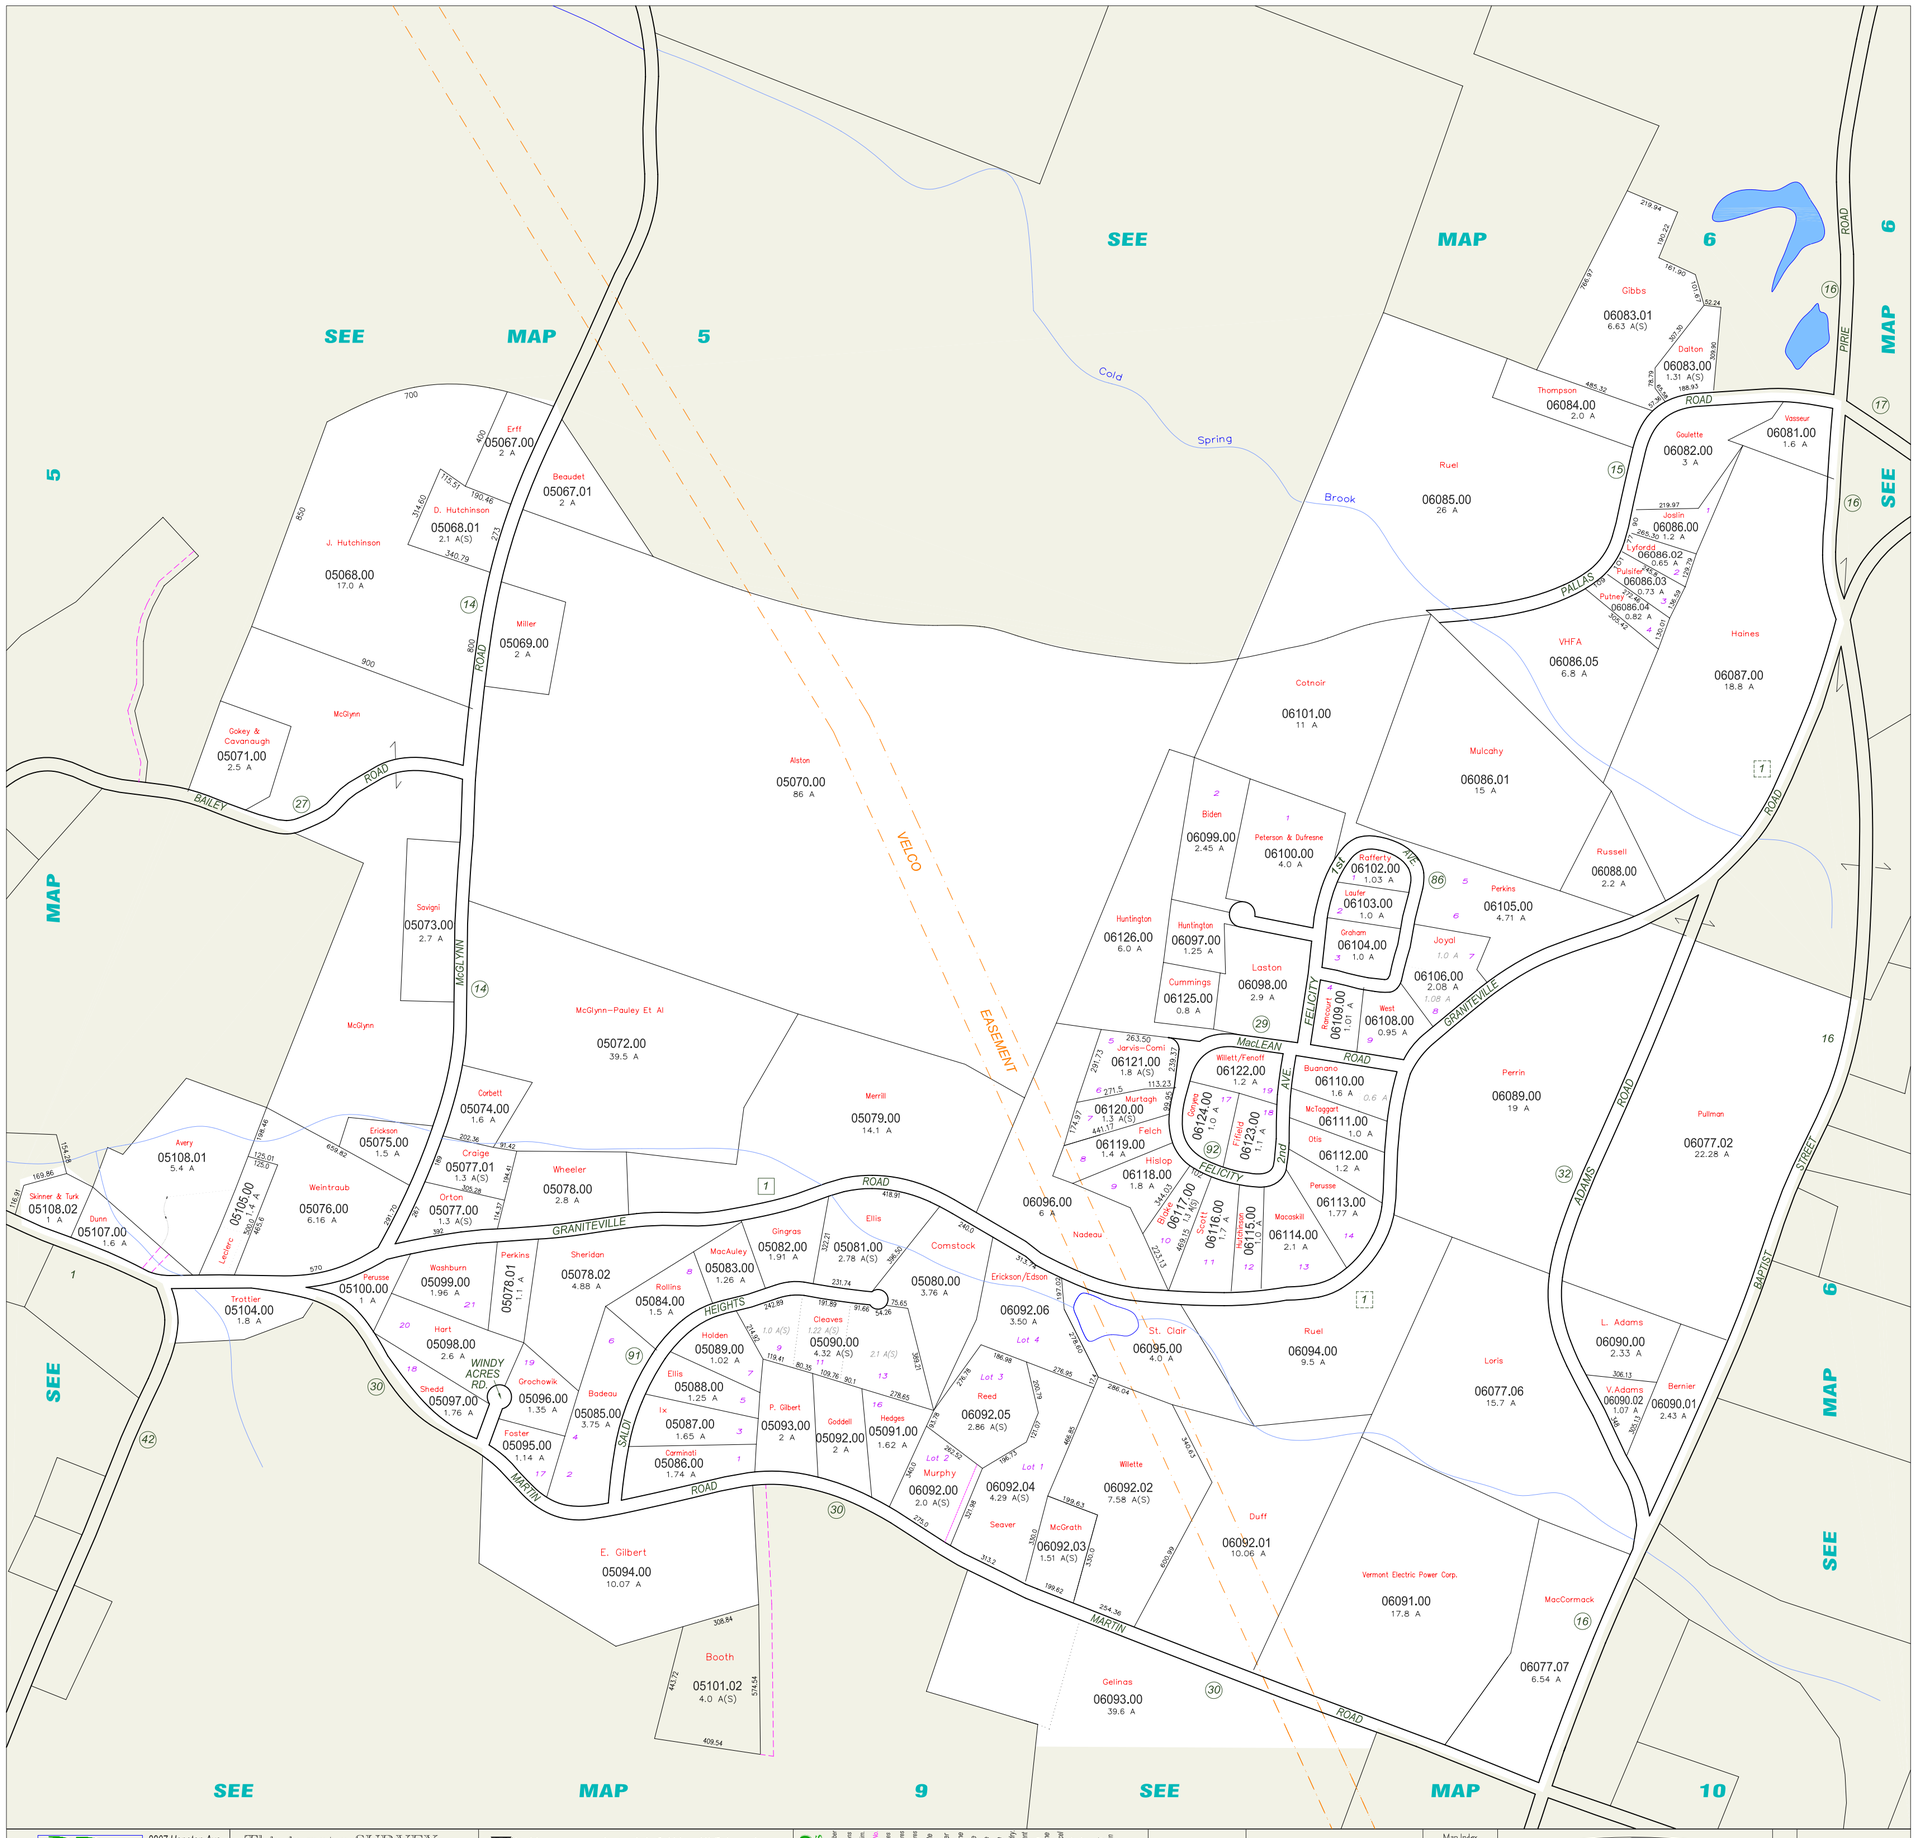

Digital Mapping Prepared By
RUSSELL GRAPHICS
2207 Hopeton Ave.
Raleigh, NC
27614
919-747-9467

This is not a SURVEY...

This Map was prepared from Deeds & Surveys recorded in the Town Clerk's Office. The accuracy of this map is determined by the filed information. ALL INFORMATION IS SUBJECT TO CHANGE.

Copyright (C) 2010 Russell Graphics - All rights Reserved

This Map was prepared using AutoCad Map. All Data meets or exceeds specifications outlined in the Vermont Mapping Guidelines. This Map is the sole property of the Town. Any copy, Paper or Digital, shall not be given without permission from the Town.

LEGEND OF SYMBOLS

- 7000555 — Parcel ID Number
- 300.0 — Scaled Dimensions
- 450.15 — Deed/Survey Dim.
- 3,000 — Deed Area
- 100.1 A — Surveyed Area
- 100.5 A(C) — Computed Area
- 100.25 A(S) — Surveyed Area
- Vermont Route
- Town Rd Number
- Property Line
- Land Line
- Road Line
- Town Line
- Railroad Bridge
- Water Easement
- River as a Property Line
- River Rim Parcel
- State of VERMONT
- Town of WILLIAMSTOWN
- Exempt Parcels

NORTH

SCALE 0 100 200 300 500
Metric Scale 1:2500

Map Index

5	6
9	10

PROPERTY MAP OF WILLIAMSTOWN VERMONT

Aug. 2010

5-6
MAP