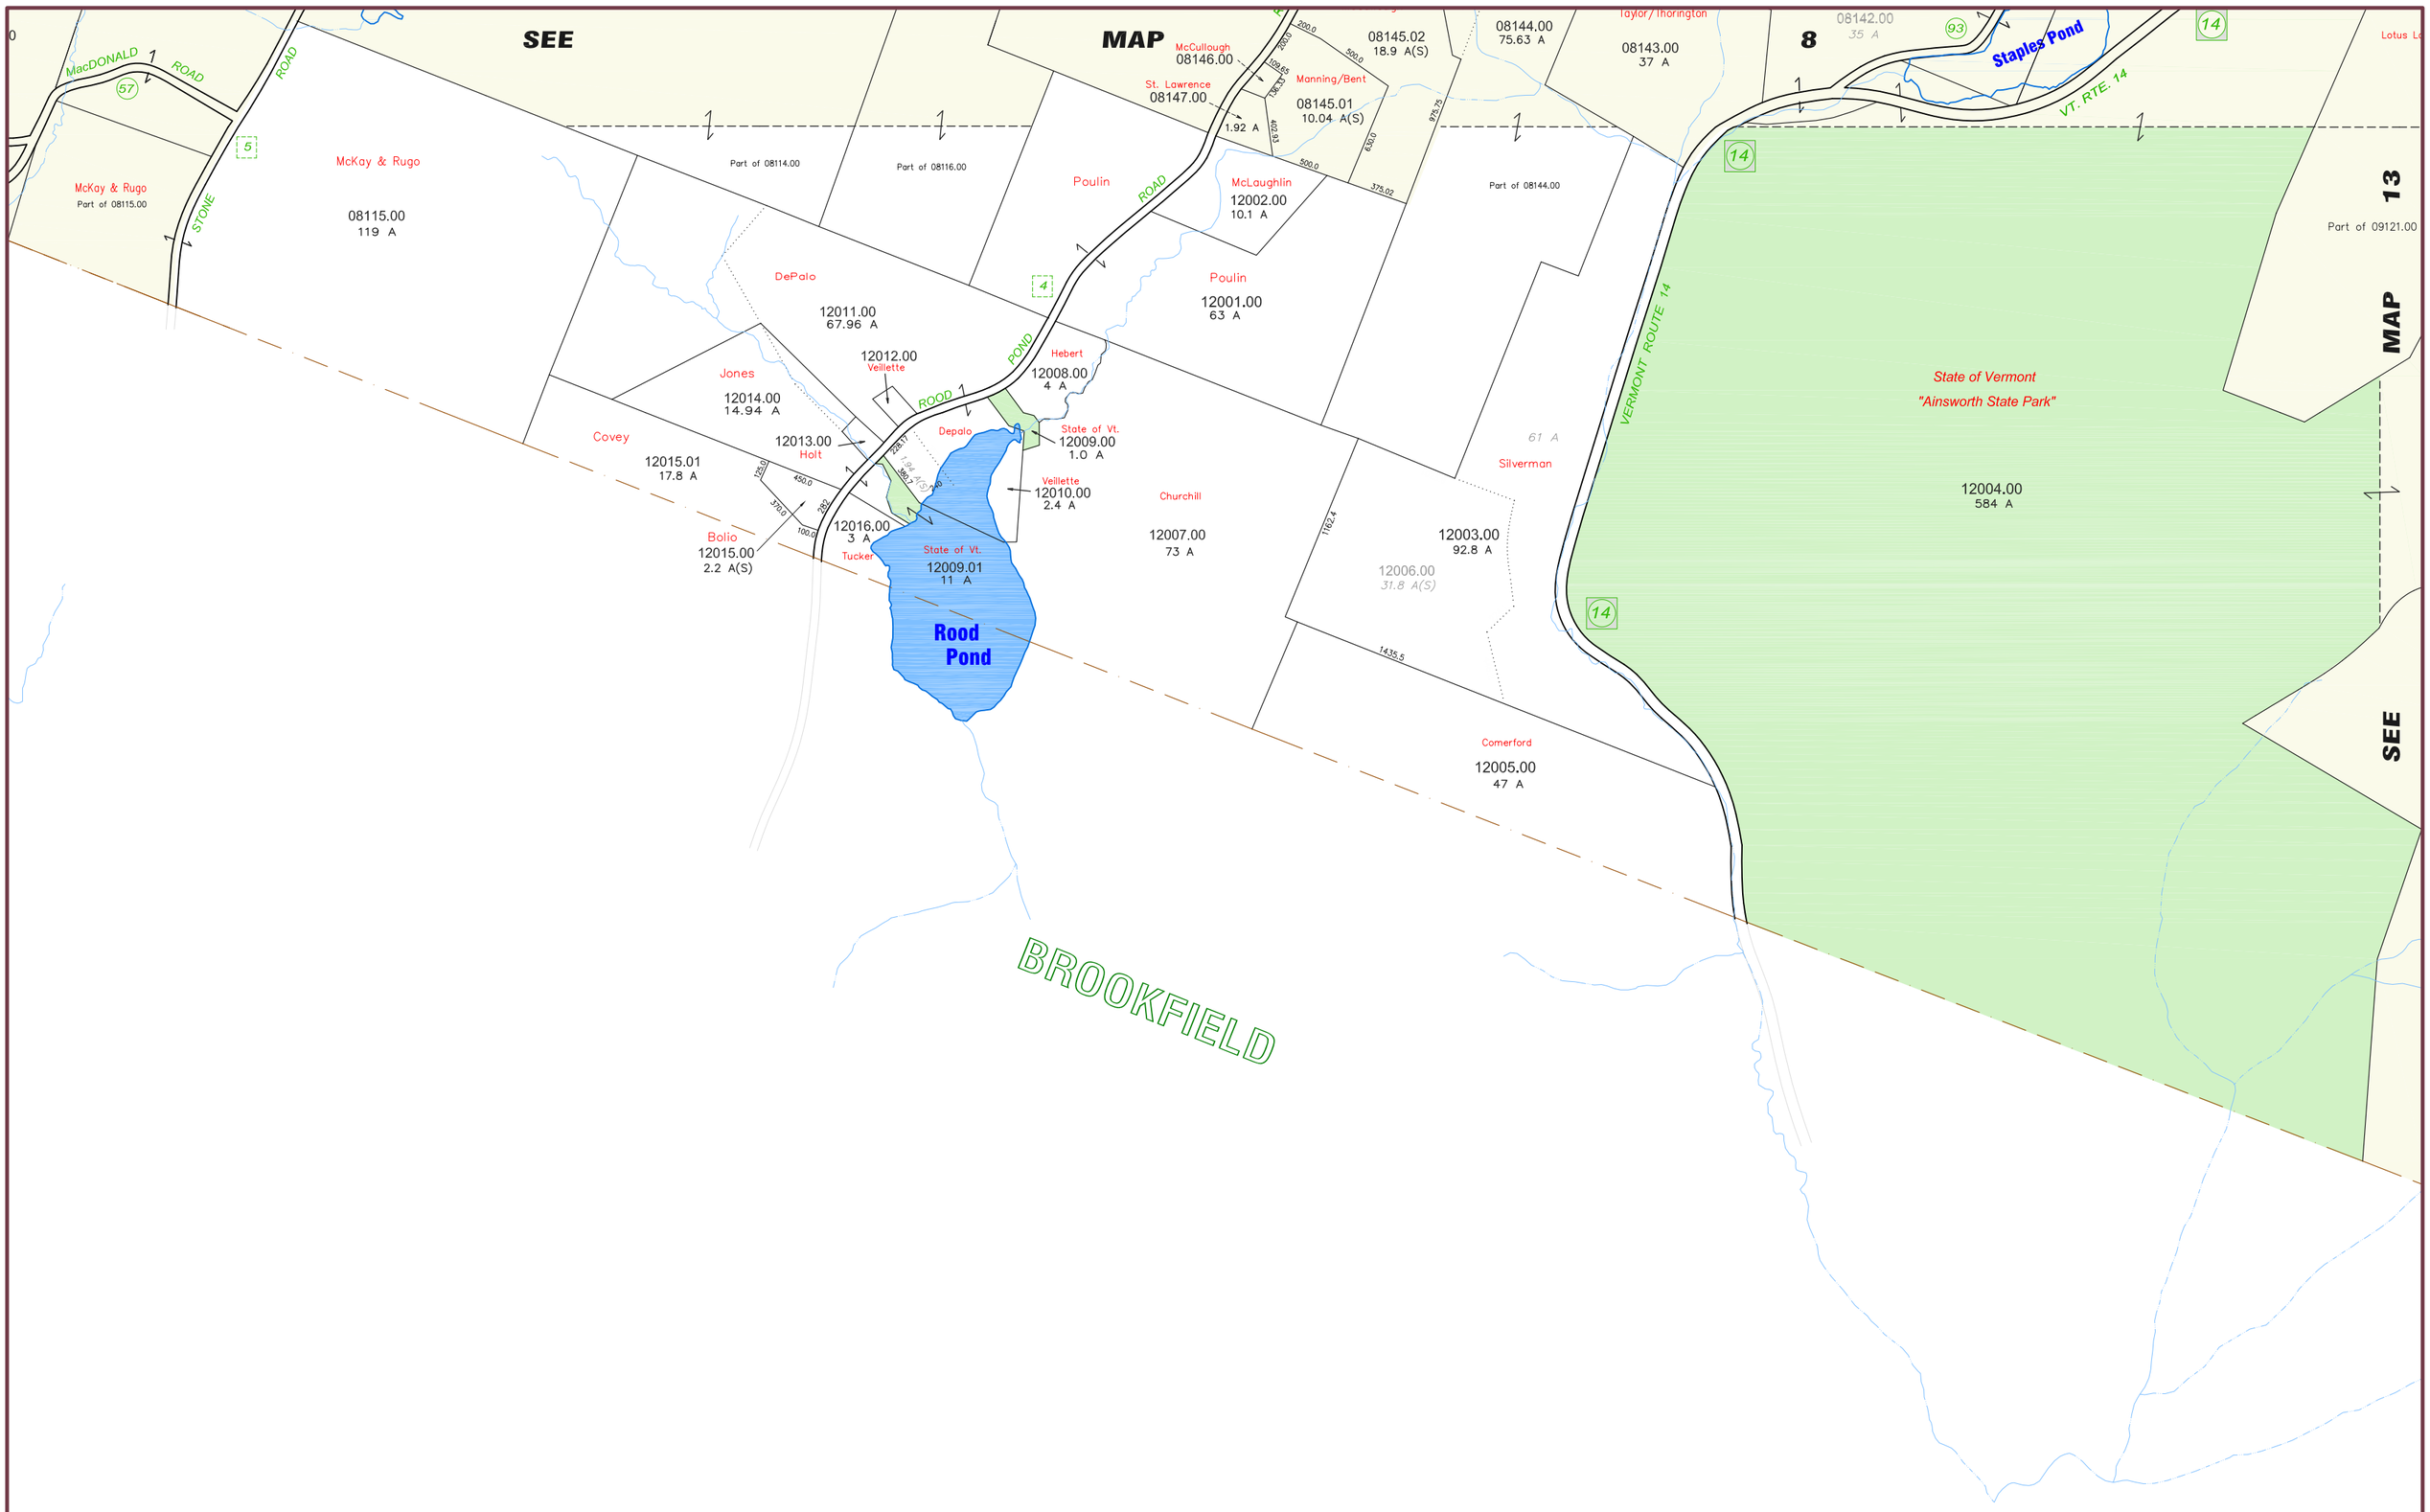

Digital Mapping Prepared By

RUSSELL GRAPHICS

2207 Hopeton Ave.
Raleigh, NC 27614
802-309-8200
www.imapvt.com

This is not a SURVEY...

This Map was prepared from Deeds & Surveys recorded in the Town Clerk's Office. The accuracy of this map is determined by the filed information. ALL INFORMATION IS SUBJECT TO CHANGE.

Copyright 2014 Russell Graphics - All rights Reserved

This Map was prepared using AutoCad Map. All Data meets or exceeds specifications outlined in the Vermont Mapping Guidelines. This Map is the sole property of the Town. Any copy, Paper or Digital, shall not be given without permission from the Town.

LEGEND OF SYMBOLS

- 7000555 — Parcel ID Number
- 500(6) — Scaled Dimensions
- 450.15 — Deed/Survey Dim.
- Lot 23 — Subdivision Lot No.
- 100 A. — Deed Acres
- 100.5 A(C) — Computed Acres
- 100.25 A(S) — Surveyed Acres
- 105 — Vermont Route
- 961 — Town Rd Number
- Property Line
- Match Line
- Road Line
- Town Line
- Railroad Bridge
- Velco Easement
- River as a Property Line
- River thru Parcel
- State of VERMONT
- Town of Williamstown
- Exempt Parcels

NORTH

0 200 600 1000
Scale in Feet

Map Index

7	8	9
		13

Brookfield

PROPERTY MAP OF
WILLIAMSTOWN
VERMONT

APRIL 2014

MAP 12